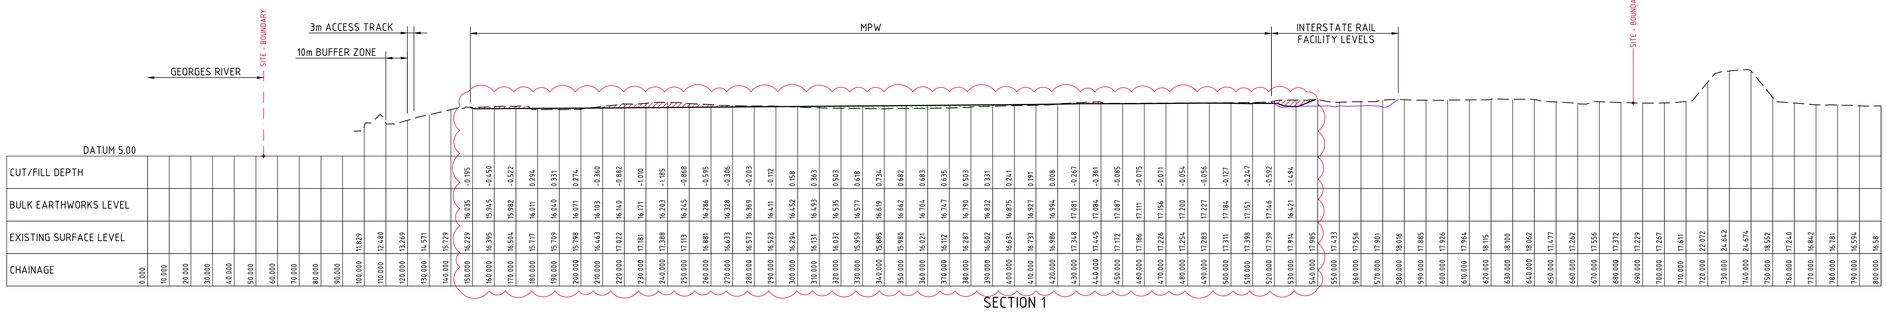

SECTION 1
HORIZONTAL SCALE 1:1000
VERTICAL SCALE 1:500

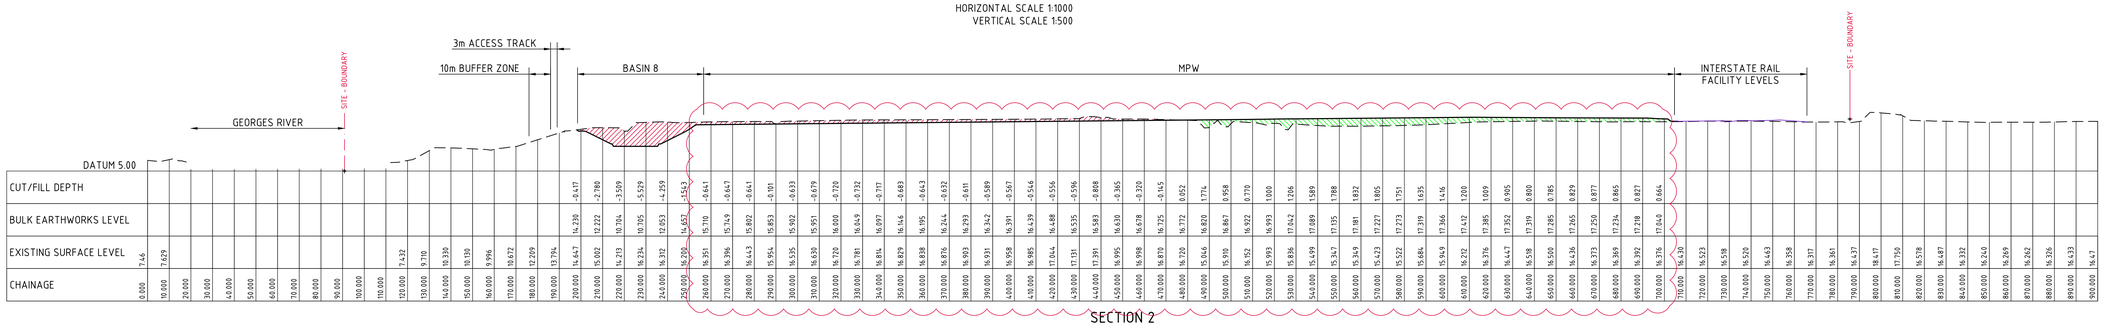

SECTION 2
HORIZONTAL SCALE 1:1000
VERTICAL SCALE 1:500

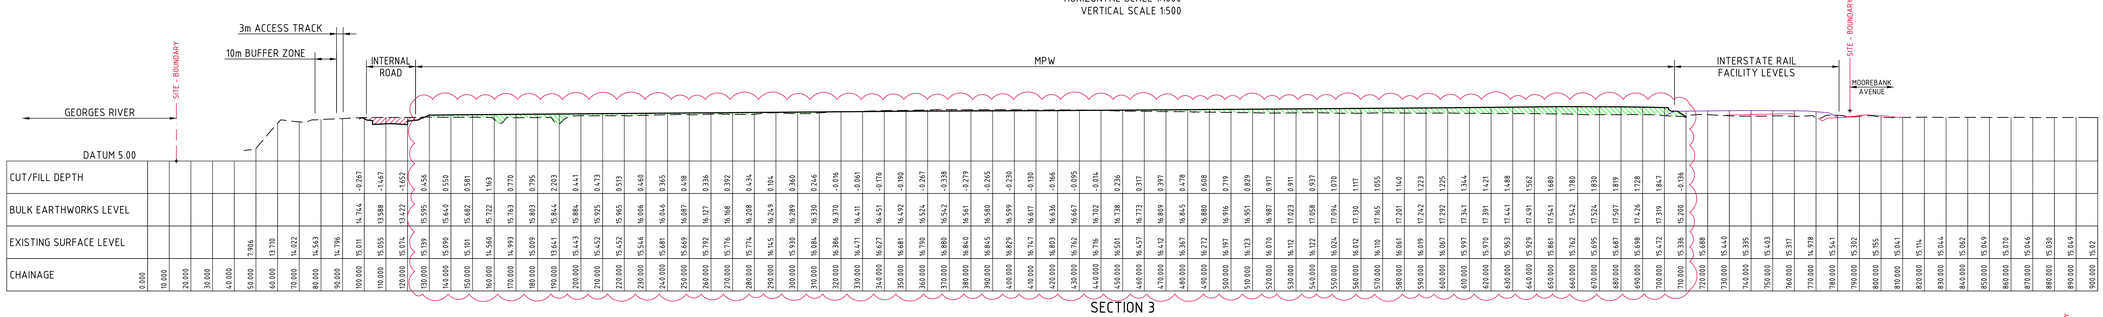

SECTION 3
HORIZONTAL SCALE 1:1000
VERTICAL SCALE 1:500

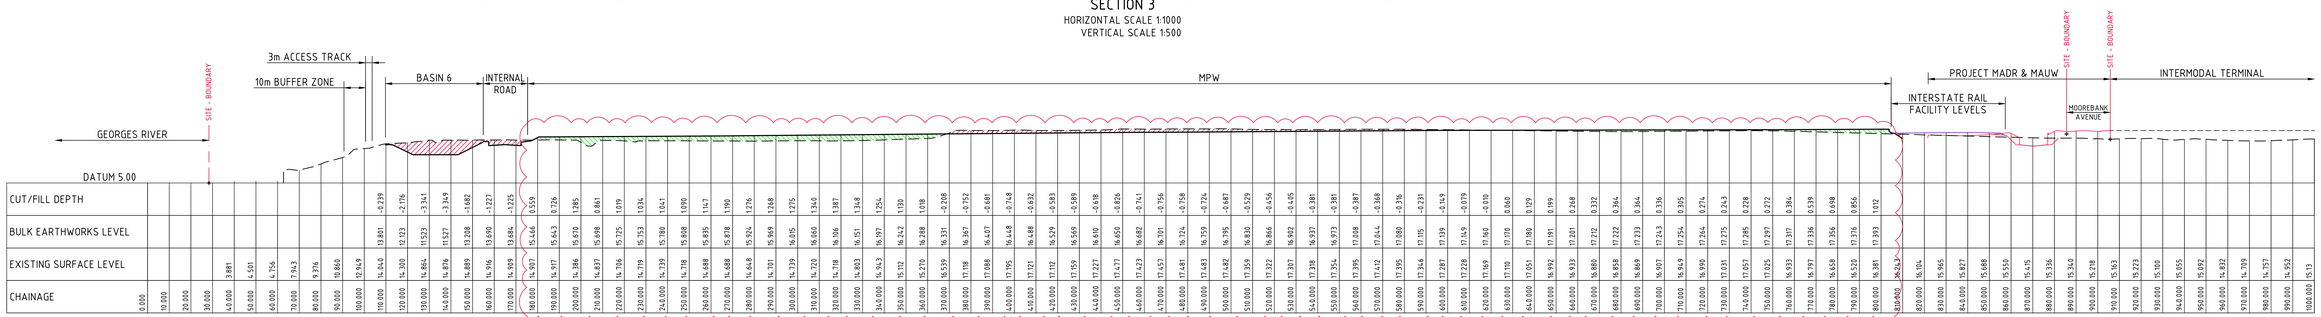

SECTION 4
HORIZONTAL SCALE 1:1000
VERTICAL SCALE 1:500

LEGEND:

- DENOTES BULK EARTHWORKS PROFILE
- DENOTES EXISTING PROFILE
- DENOTES AREA IN CUT
- DENOTES AREA IN FILL

5m 0 10 20 30 40 50m
1:500 SCALE AT A0 SHEET SIZE

10m 0 10 20 30 40 50 60 70 80 90 100m
1:1000 SCALE AT A0 SHEET SIZE

FOR CONSTRUCTION

ISSUED FOR CONSTRUCTION	12.06.20	2
ISSUED FOR CONSTRUCTION	08.05.20	1
ISSUED FOR CONSTRUCTION	20.03.20	0
50% DESIGN COMPLETION	17.02.20	C
ISSUED FOR POST APPROVALS	29.11.19	B
PRELIMINARY ONLY	04.10.19	A
AMENDMENTS	DATE	ISSUE

GENERAL PRECINCT UPDATES	21.09.23	8
GENERAL PRECINCT UPDATES	07.08.23	7
GENERAL PRECINCT UPDATES	28.04.21	6
GENERAL PRECINCT UPDATES	13.01.21	5
REVISED FOR LOT 100 EARTHWORKS	18.09.20	4
REVISED FOR SERVICE PADS A, B & C	14.08.20	3
AMENDMENTS	DATE	ISSUE

DEVELOPER: MOOREBANK; QUBE

ARCHITECT: watson young

PROJECT MANAGER: J. WYNDHAM PRINCE — CONSULTING CIVIL INFRASTRUCTURE ENGINEERS & PROJECT MANAGERS

PROJECT: PRECINCT INFRASTRUCTURE WORKS WEST
MOOREBANK AVENUE, MOOREBANK

DESIGNED	DRAWN	DATE	CHECKED	SIZE	SCALE	CAD REF:
D.S.	D.S.	AUG 19	M.W.	A0	AS SHOWN	LPWPIW-COS-CV-DWG-0351

Costin Roe Consulting Pty Ltd.
Consulting Engineers ACN 001 481 466
Level 1, 8 Windmill Street
Walsh Bay, Sydney NSW 2000
Tel: (02) 9251-7699 Fax: (02) 9241-5721
email: mail@costinroe.com.au ©

Costin Roe Consulting

PRECISION | COMMUNICATION | ACCOUNTABILITY

DRAWING TITLE: BULK EARTHWORKS SECTIONS SHEET 1

DRAWING No: LPWPIW-COS-CV-DWG-0351 | ISSUE: 8