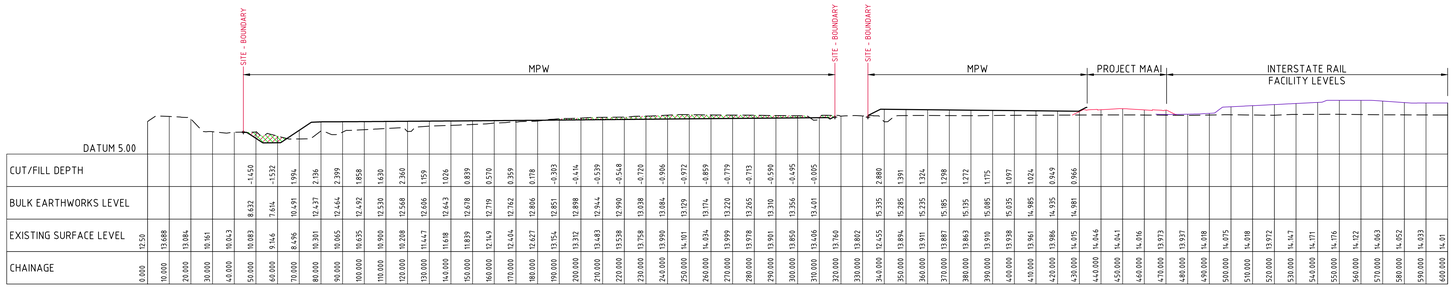
SITE - BOUNDARY
MPW
SITE - BOUNDARY
SITE - BOUNDARY
MPW
PROJECT MAAL
INTERSTATE RAIL
FACILITY LEVELS

| | | |